22KV DOUBLE CIRCUIT LINE FROM SALAETTE RECEIVING STATION SKI

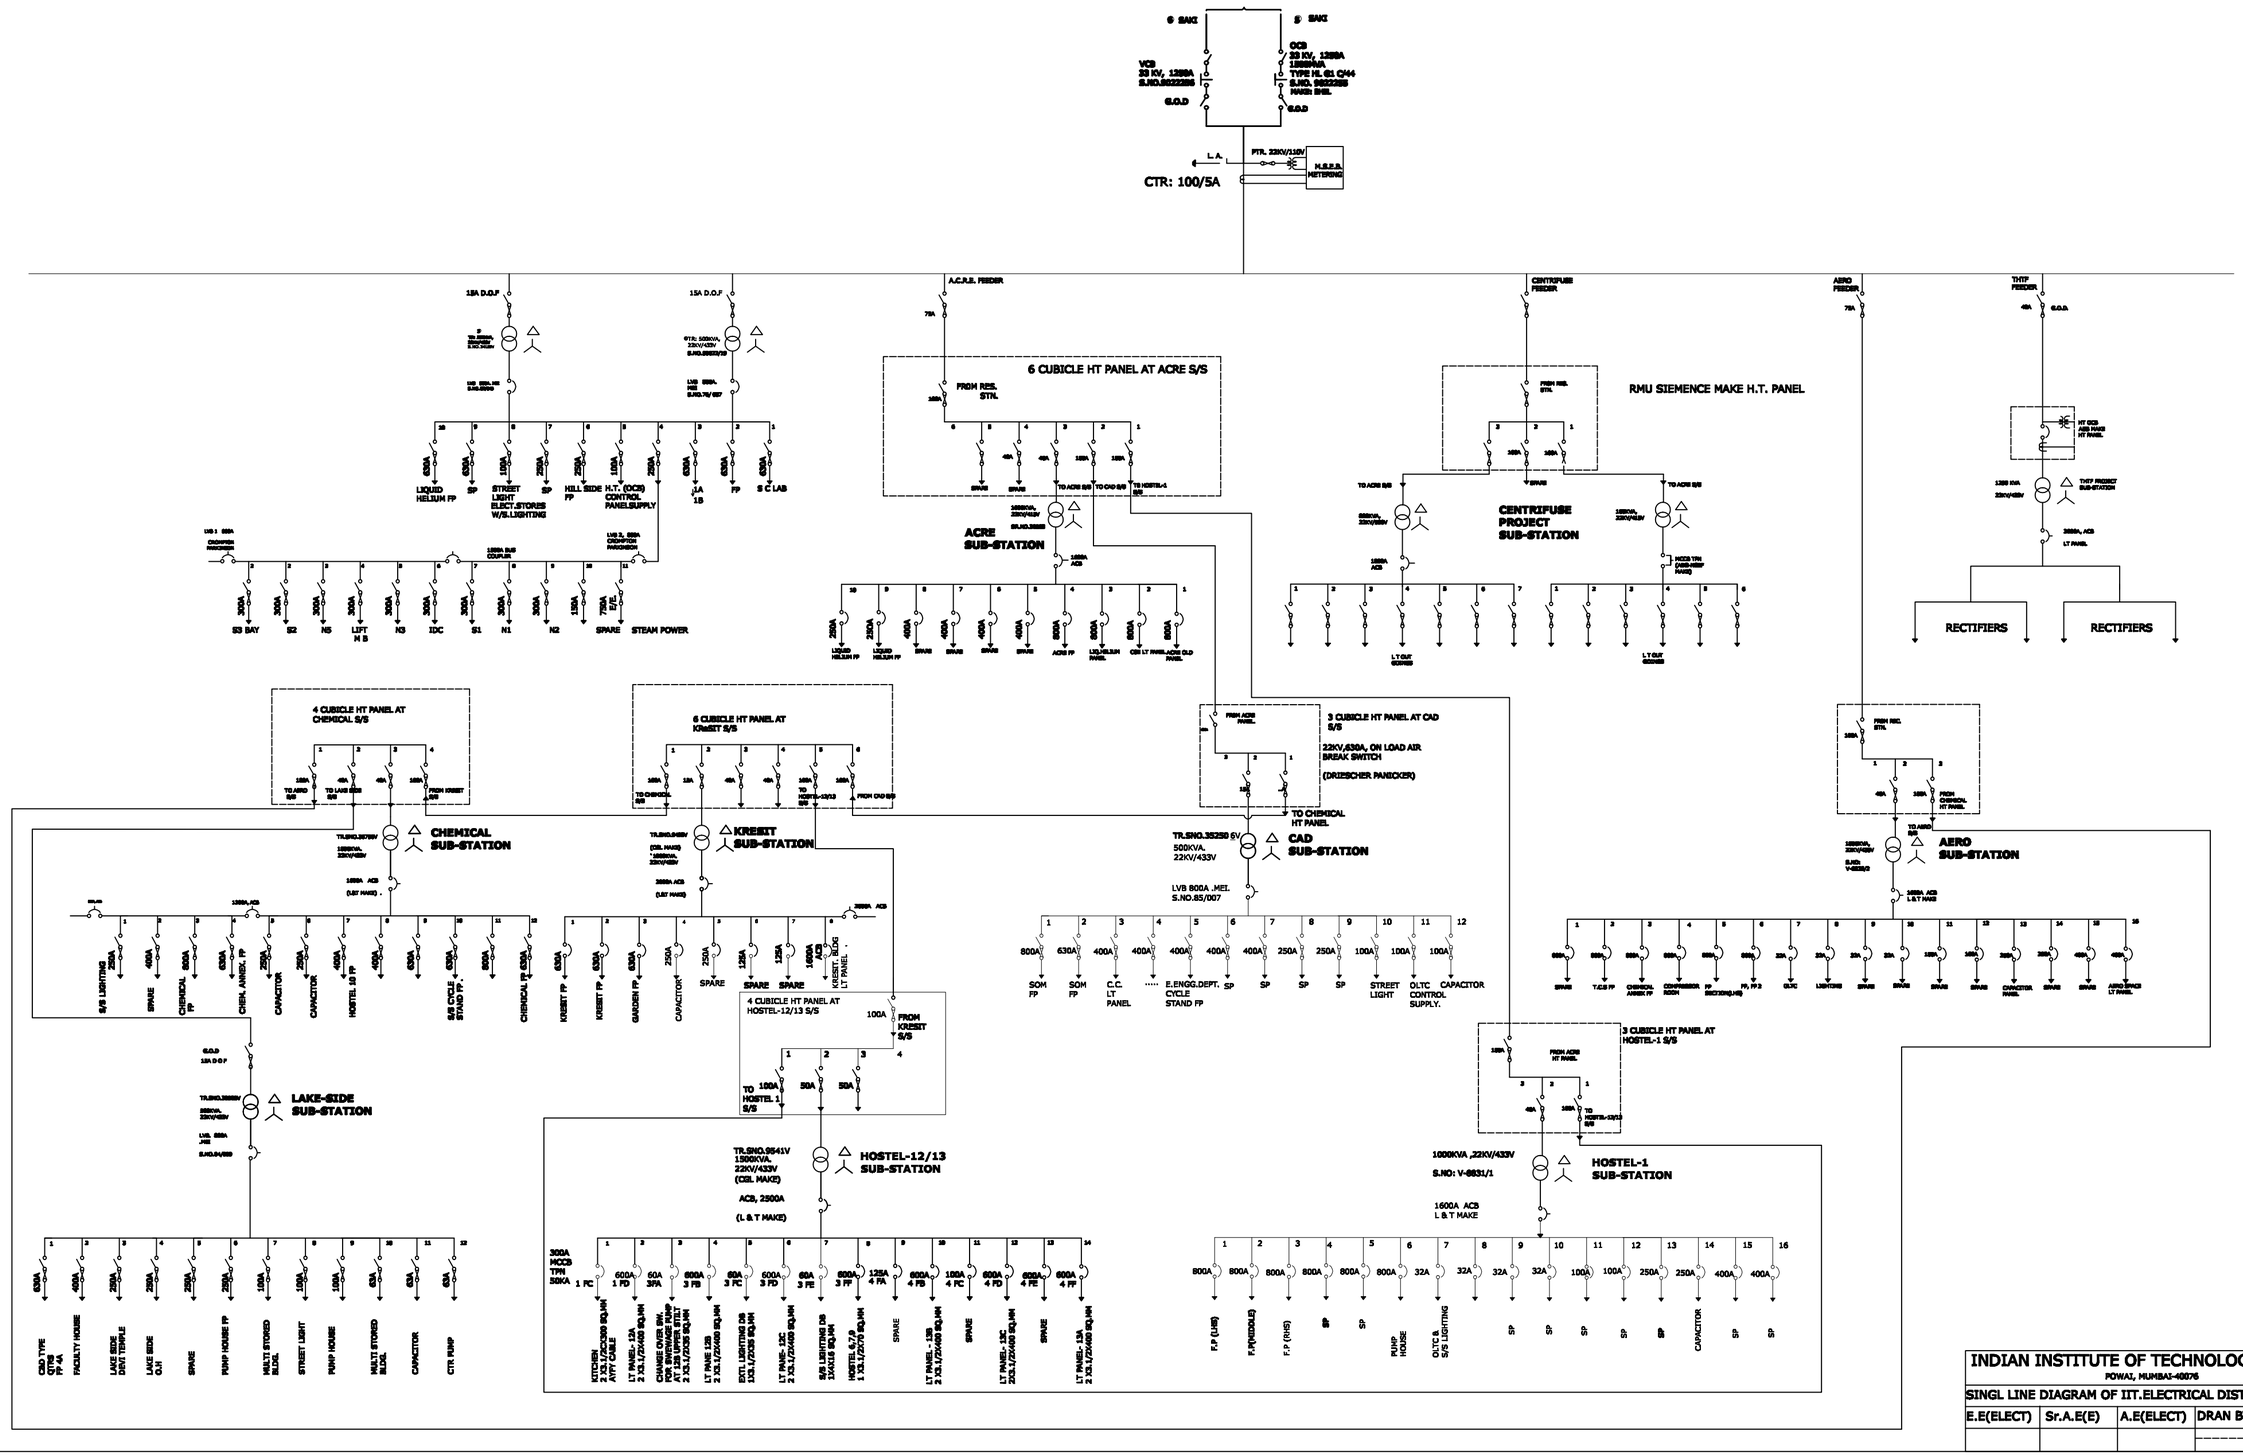

INDIAN INSTITUTE OF TECHNOLOGY,BOMBAY POWAI, MUMBAI-40076				
SINGL LINE DIAGRAM OF IIT.ELECTRICAL DISTRIBUTION				
E.E(ELECT)	Sr.A.E(E)	A.E(ELECT)	DRAN BY	SCALE
			----------	N.T.S.